TEMPORARY BENCHMARK TABLE		
TBM	ELEV.	DESCRIPTION
501	865.41	CHISELED "X" ON FOW
502	872.91	CHISELED "X" ON BOC

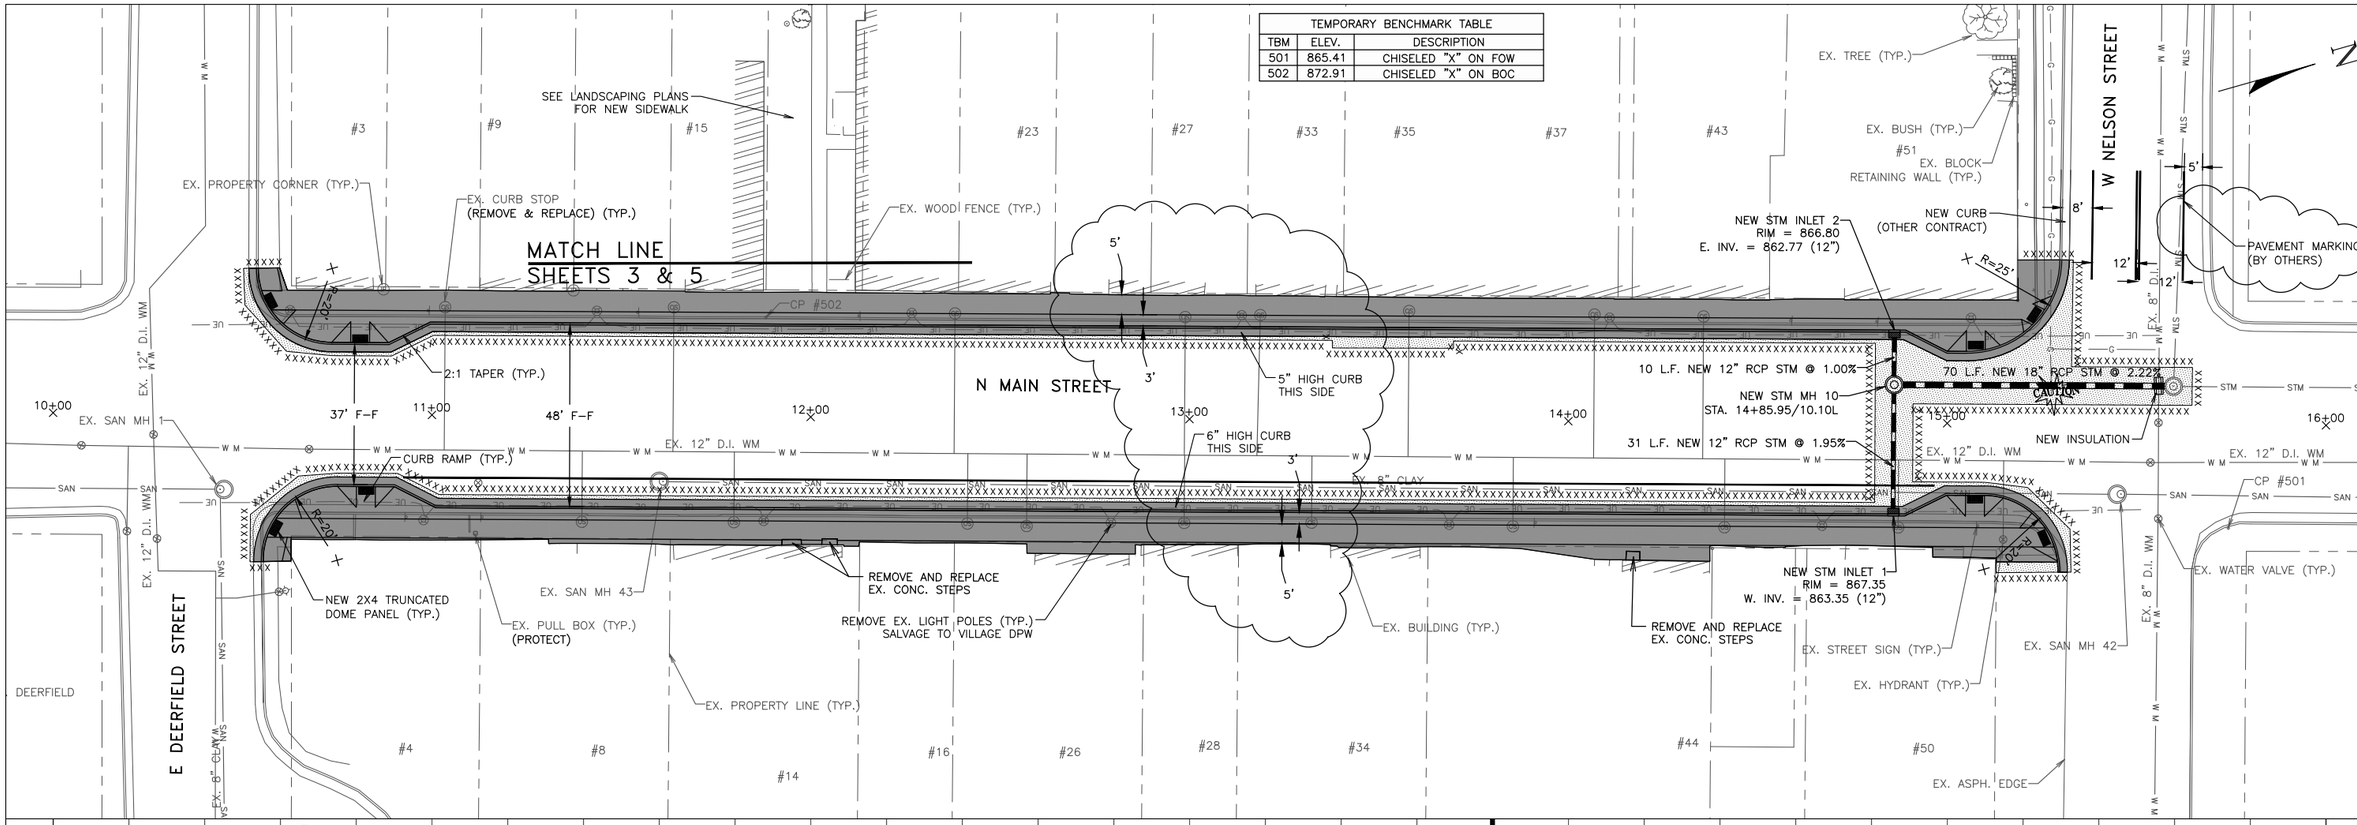

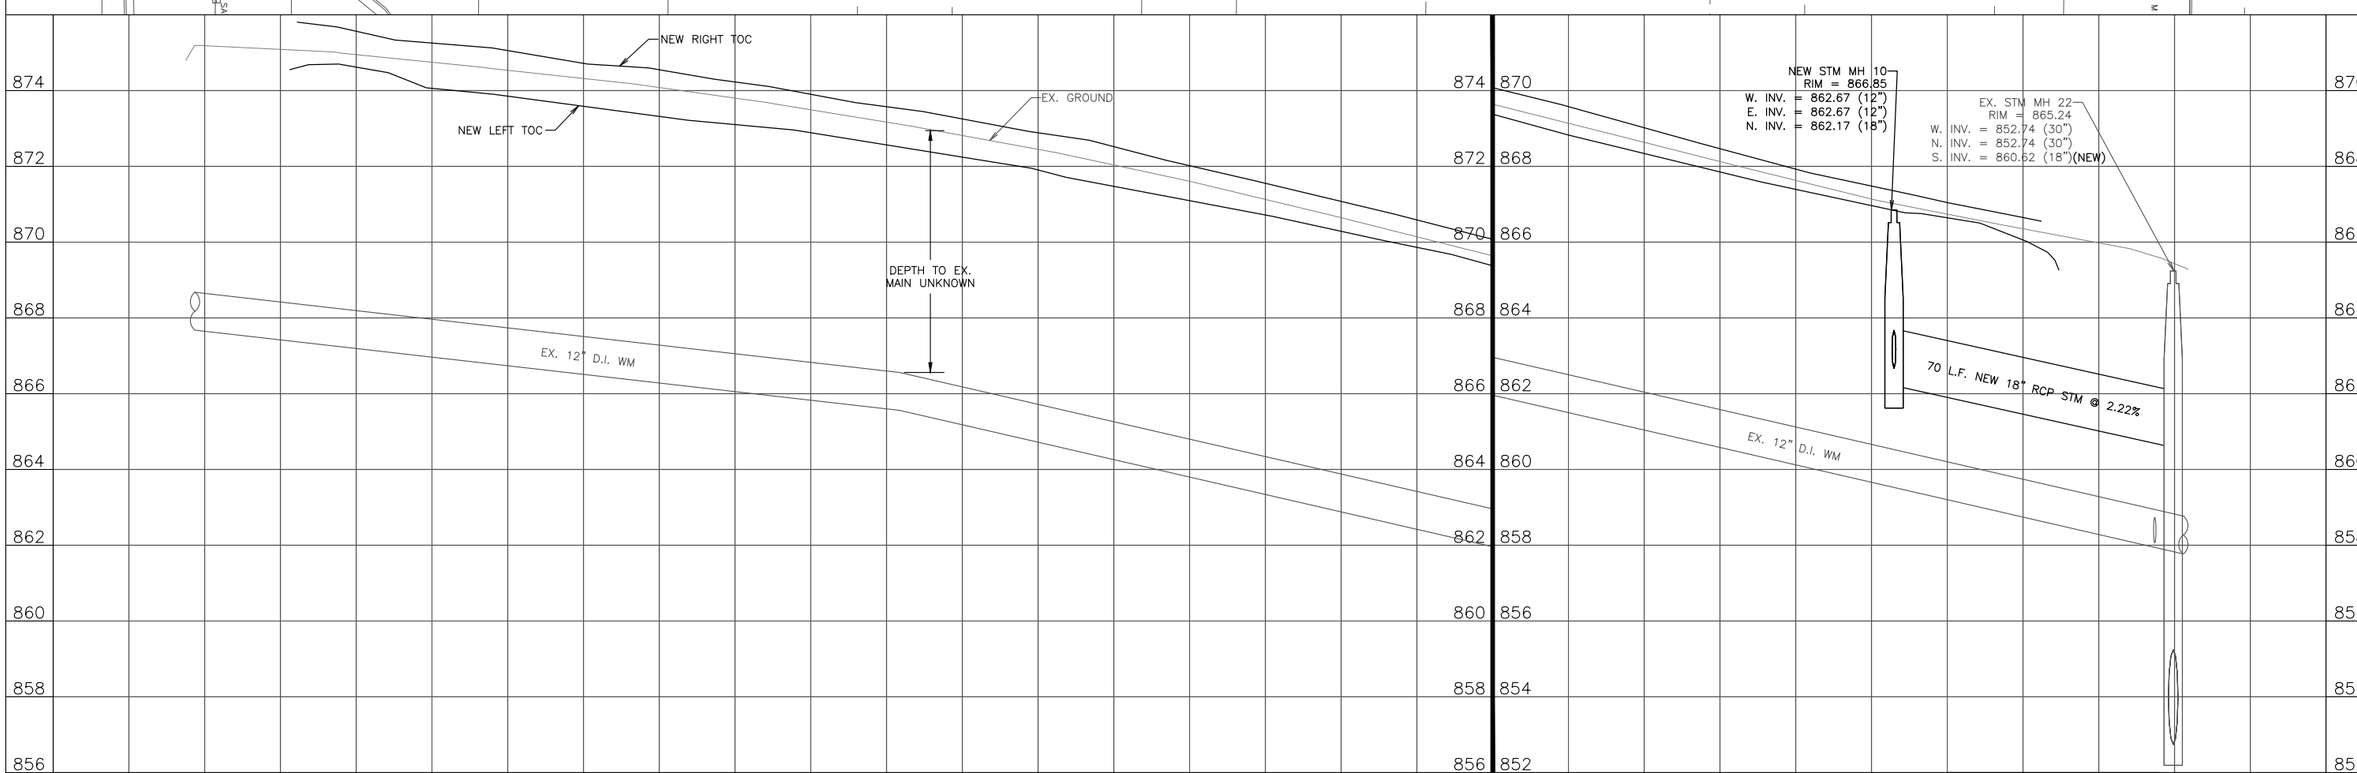

TOWN & COUNTRY ENGINEERING, INC.
2912 Marketplace Drive
Suite 103
Madison, WI 53719
(608) 273-3350
www.tcengineers.net

PLAN & PROFILE
MAIN STREET
Station 10+00 To Station 16+00

2020 TID #3 DOWNTOWN DEVELOPMENT
Main Street & Park Drive
Village of Deerfield, Wisconsin

PROJECT NO.:	DE 139
DRAWING FILE:	DE 139 SHEETS.DWG
DRAWN BY:	J.R.K.
CHECKED BY:	T.J.T.
DATE:	7-9-20
REVISIONS:	7-21-20
SCALE: HORIZONTAL	0 5 10 20
VERTICAL	1 2
SHEET:	3